ITEM	PART NO.	DESCRIPTION	REQ.

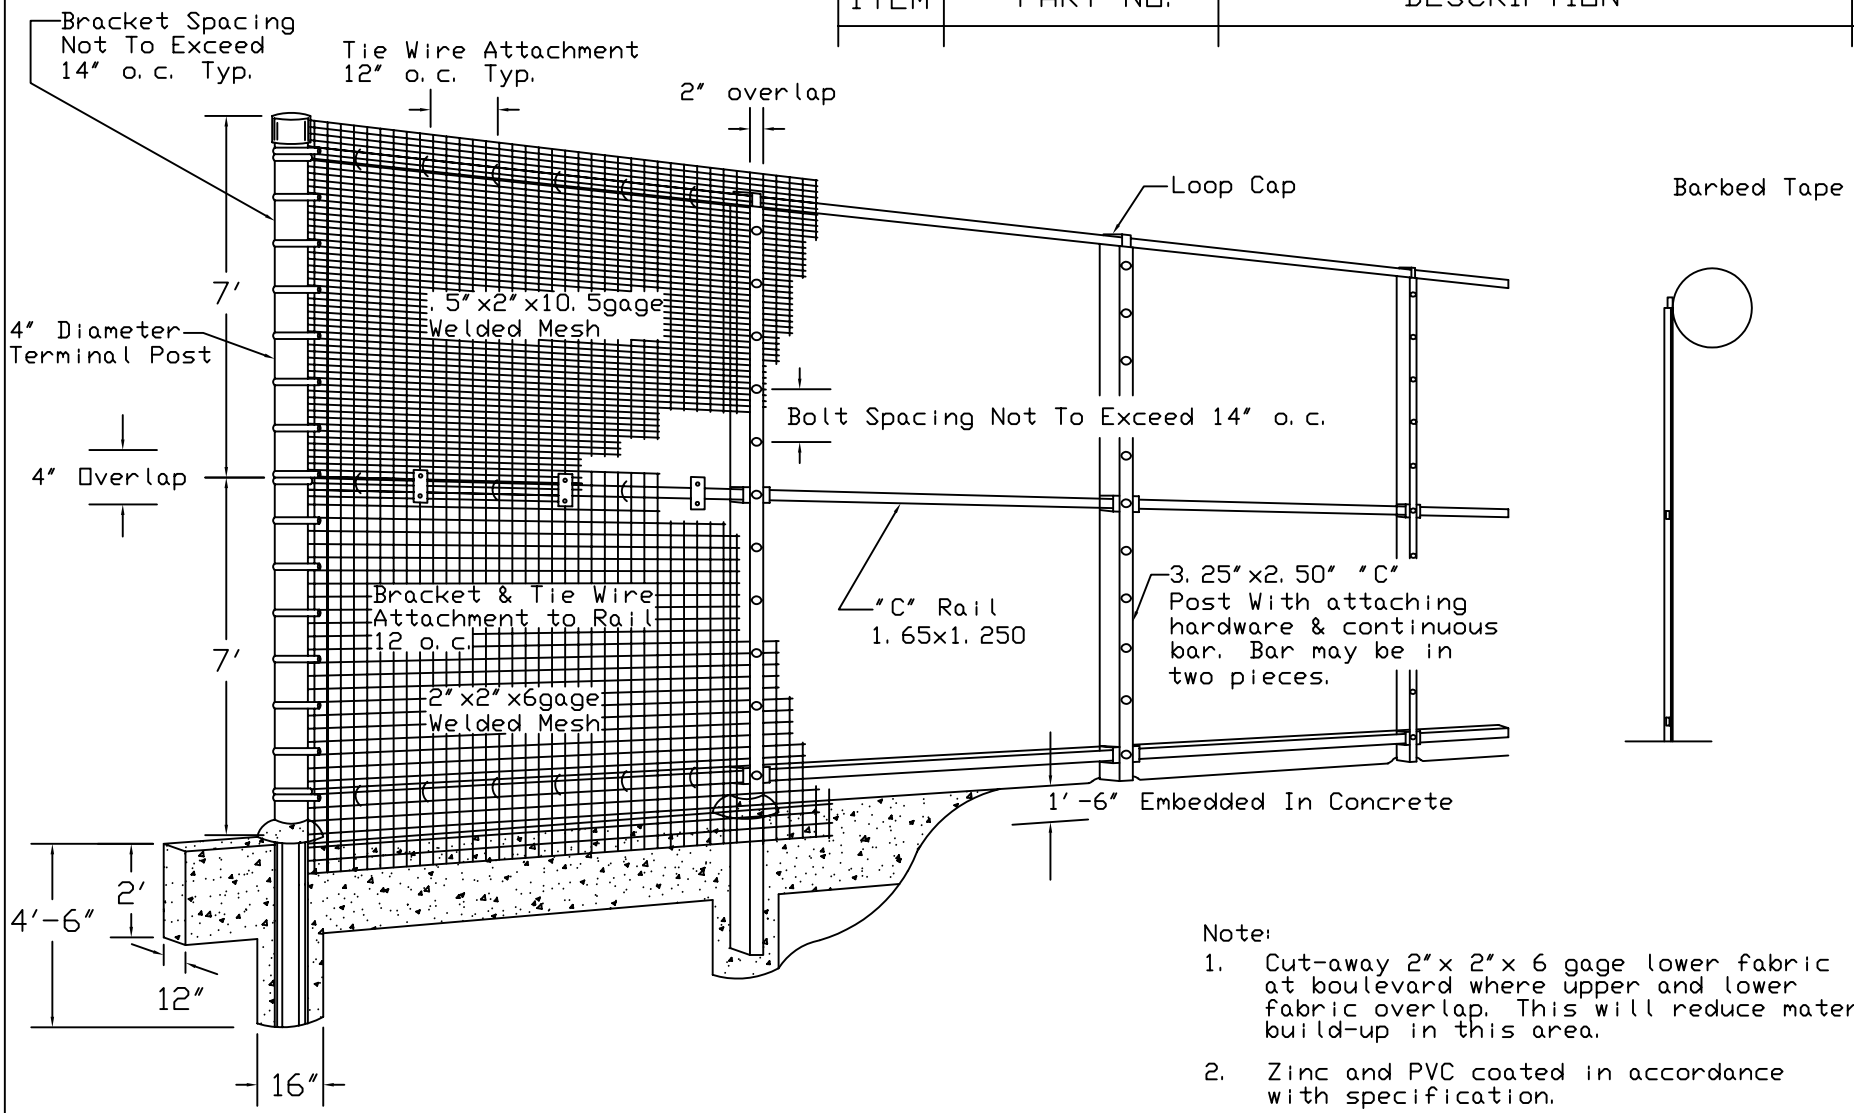

Note:

1. Cut-away 2"x 2"x 6 gage lower fabric at boulevard where upper and lower fabric overlap. This will reduce material build-up in this area.
2. Zinc and PVC coated in accordance with specification.

IF IN DOUBT-ASK

LTR	REVISION	ECN	APP	DATE

THIS DRAWING IS THE PROPERTY OF RIVERDALE MILLS CORPORATION AND CONTAINS PROPRIETARY INFORMATION PROTECTED BY COPYWRITE AND/OR TRADE SECRET LAWS. NEITHER THIS DRAWING NOR ITS CONTENTS MAY BE DISCLOSED OR REPRODUCED BY ANY MEANS WHATSOEVER,IN WHOLE OR IN PART,WITHOUT THE PRIOR, WRITTEN CONSENT OF RIVERDALE MILLS CORP.

TOLERANCE UNLESS SPECIFIED

FRACTION	DECIMAL	ANGULAR
1/64	±.005	± 1/2°

MATERIAL: NOTED

FINISH

NEXT ASS'Y

DIMENSIONS SHOWN ARE AFTER PLATING OR FINISHING.

DRAWN: DSS DATE: 06/27/01

CHECKED

APPROVED: RWM

PRODUCT MODEL: FENCING

SCALE: NTS

DO NOT SCALE DWG

RIVERDALE

RIVERDALE MILLS CORPORATION
NORTHBRIDGE, MA 01534

TITLE: 14' Perimeter Security Fence, Combination Panel With Buried 4'-6" Concrete Footing

DWG NO. A-2475

REV.

FILE: A-2475